NOTES:

1. ALL DIMENSIONS IN MILLIMETERS.
   SITE CHECK ALL DIMENSIONS.
   CONTRACTOR TO ASSESS & VERIFY / CHANGE AS APPROPRIATE ALL DIMENSIONS PRIOR TO FABRICATION.
   SITE CHECK ALIGNMENT, ORIENTATION ETC. OF CONNECTING PIPEWORK & EQUIPMENT PRIOR TO FABRICATION.

2. HOT TAP SHALL BE INSTALLED AS PER AO/SP/004.

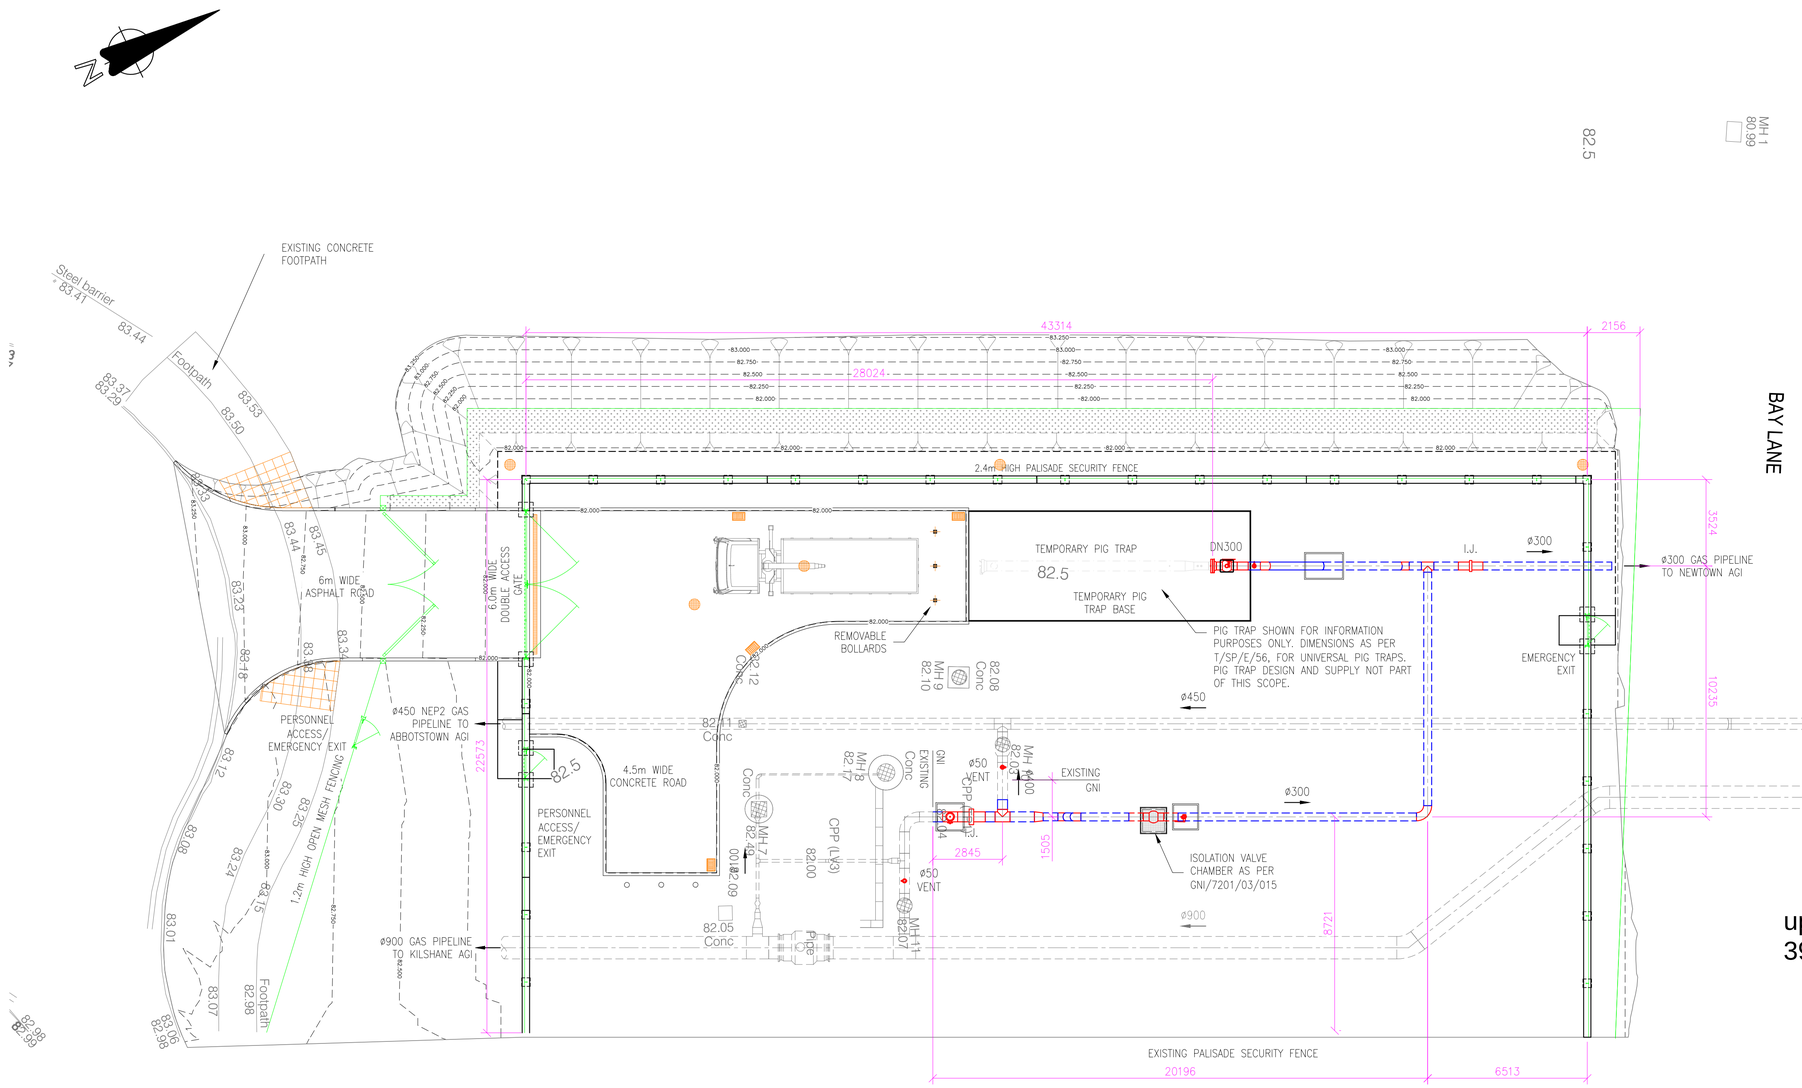

PLAN OF HOT TAP

(SCALE 1:125)

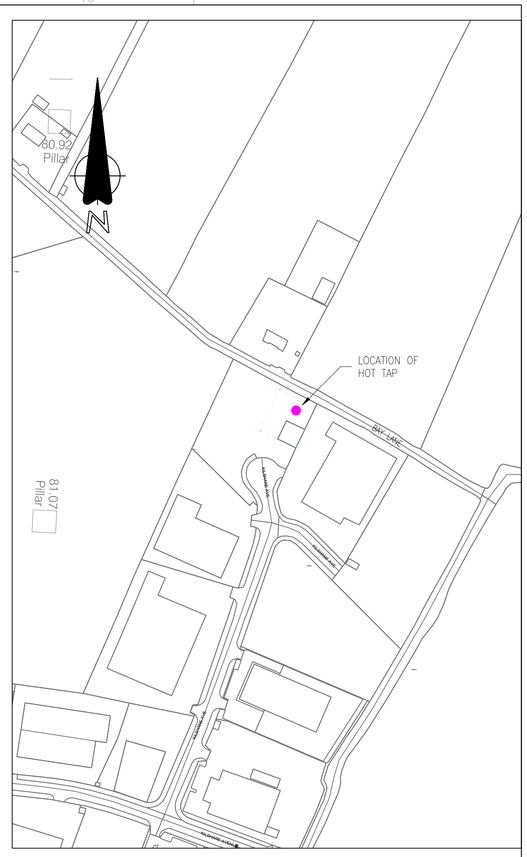

LOCATION PLAN – KILSHANE HOT TAP

O.S. NATIONAL GRID No. 3062
(Scale 1:2,500)

LEGEND
EXISTING
NEW PIPEWORK
NEW EQUIPMENT

update stamp to Section 39A Issue

EIAR ISSUE

REV.	DATE	REVISION	BY	CHKD.	APPR.
0	04/09/25	EIAR ISSUE	DJM	TM	DR

Fingleton White
Bridge Street Centre
Portlaoise
Co. Laois
R32 W0CC
Ireland
T:(00353)(0)57 866 5400
www.fingleton.ie

Project
46532608 Kilshane Energy
MECHANICAL ARRANGEMENT
KILSHANE BV

Drawn	Scale	Drawing Number	Rev.
D.MAILEY	1:125@A1	1395.01-DG-0001	0
Chkd. T.MALONE	Date 20/11/24	sheet 1 of 1	
Apprd. D.RANDLES	Status ISSUED		